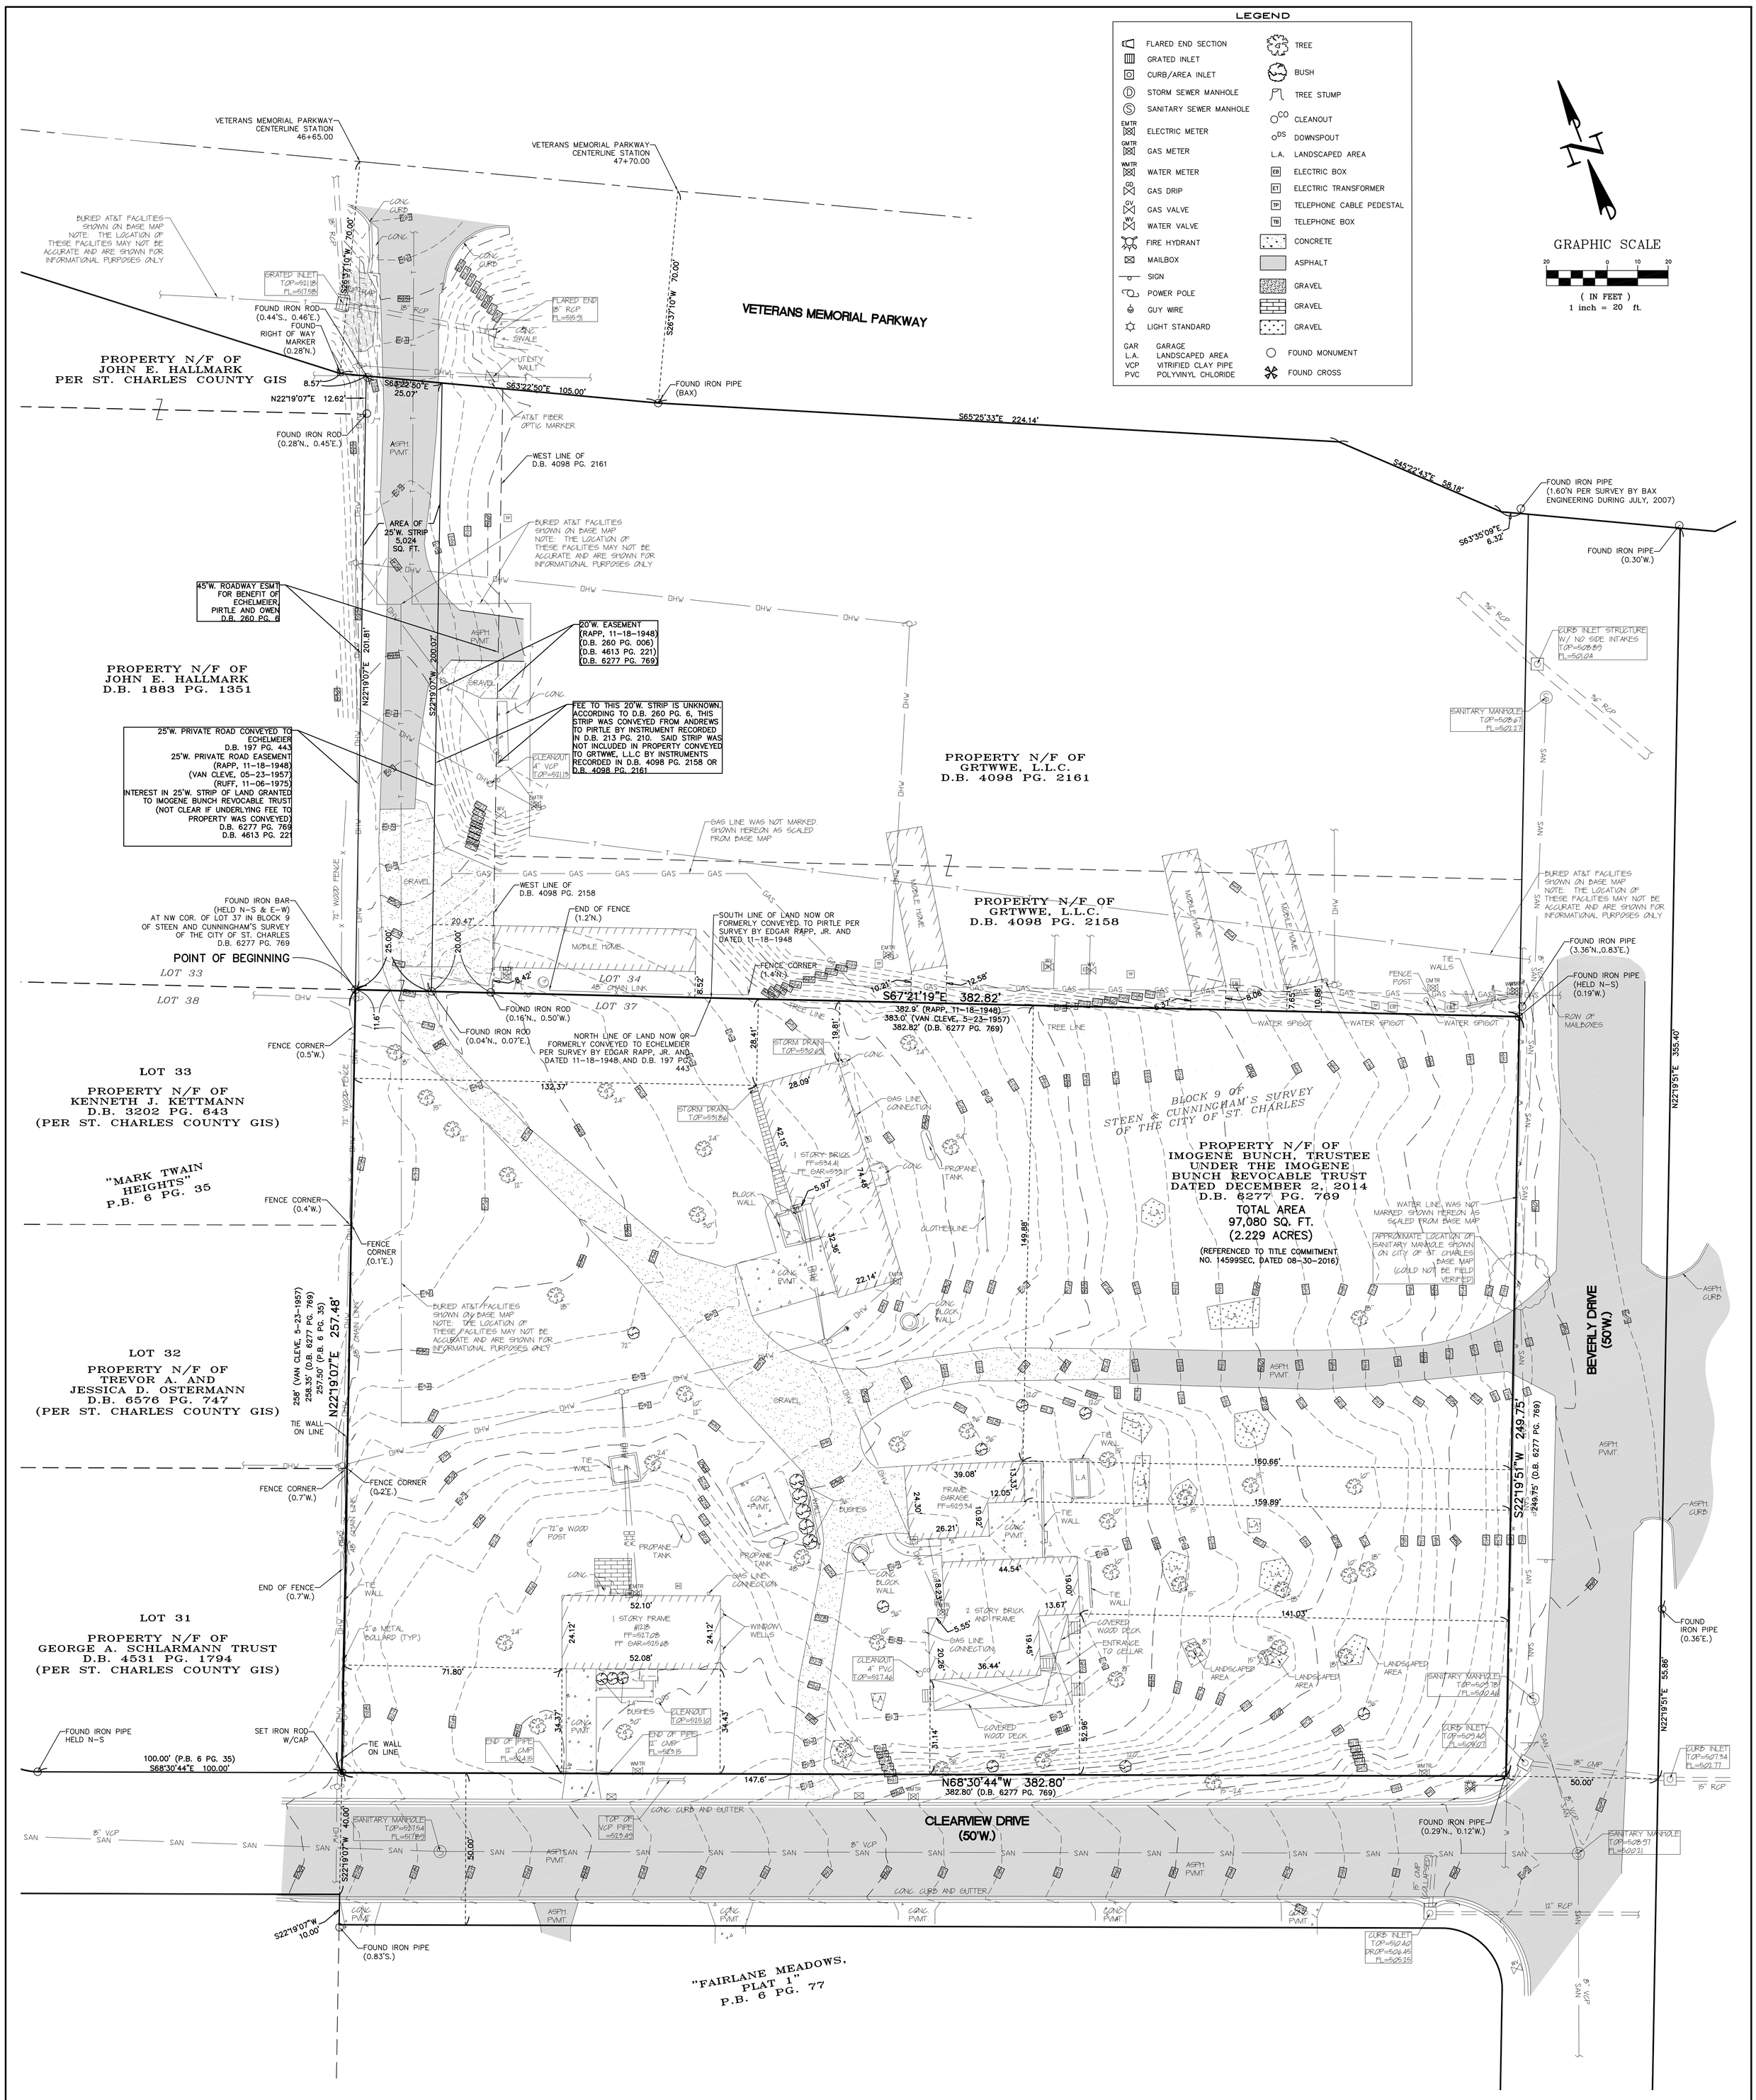

ANDY D. BECK
MO LICENSE NO. PLS-2015017835
abeck@baxengineering.com

DISCLAIMER OF RESPONSIBILITY
Pursuant to accepted practice, this office disclaims any responsibility for all other drawings, specifications, estimates, reports or other documents or instruments relating to or intended to be used for any part or parts of the architectural or engineering project or survey other than those authenticated by my seal.

REVISIONS

BAX
ENGINEERING
PLANNING
SURVEYING
221 Point West Blvd.
St. Charles, MO 63301
636-928-5552
FAX 636-928-1718

Box Engineering Company, Inc.
Missouri State Certificate of Authority
Engineering #000655
Missouri State Certificate of Authority
Surveying #000144

DATE	09-29-16
PROJECT NUMBER	16-16934
SHEET OF	2 of 2
FILE NAME	16934 ALTA
DRAWN	AB
CHECKED	MC